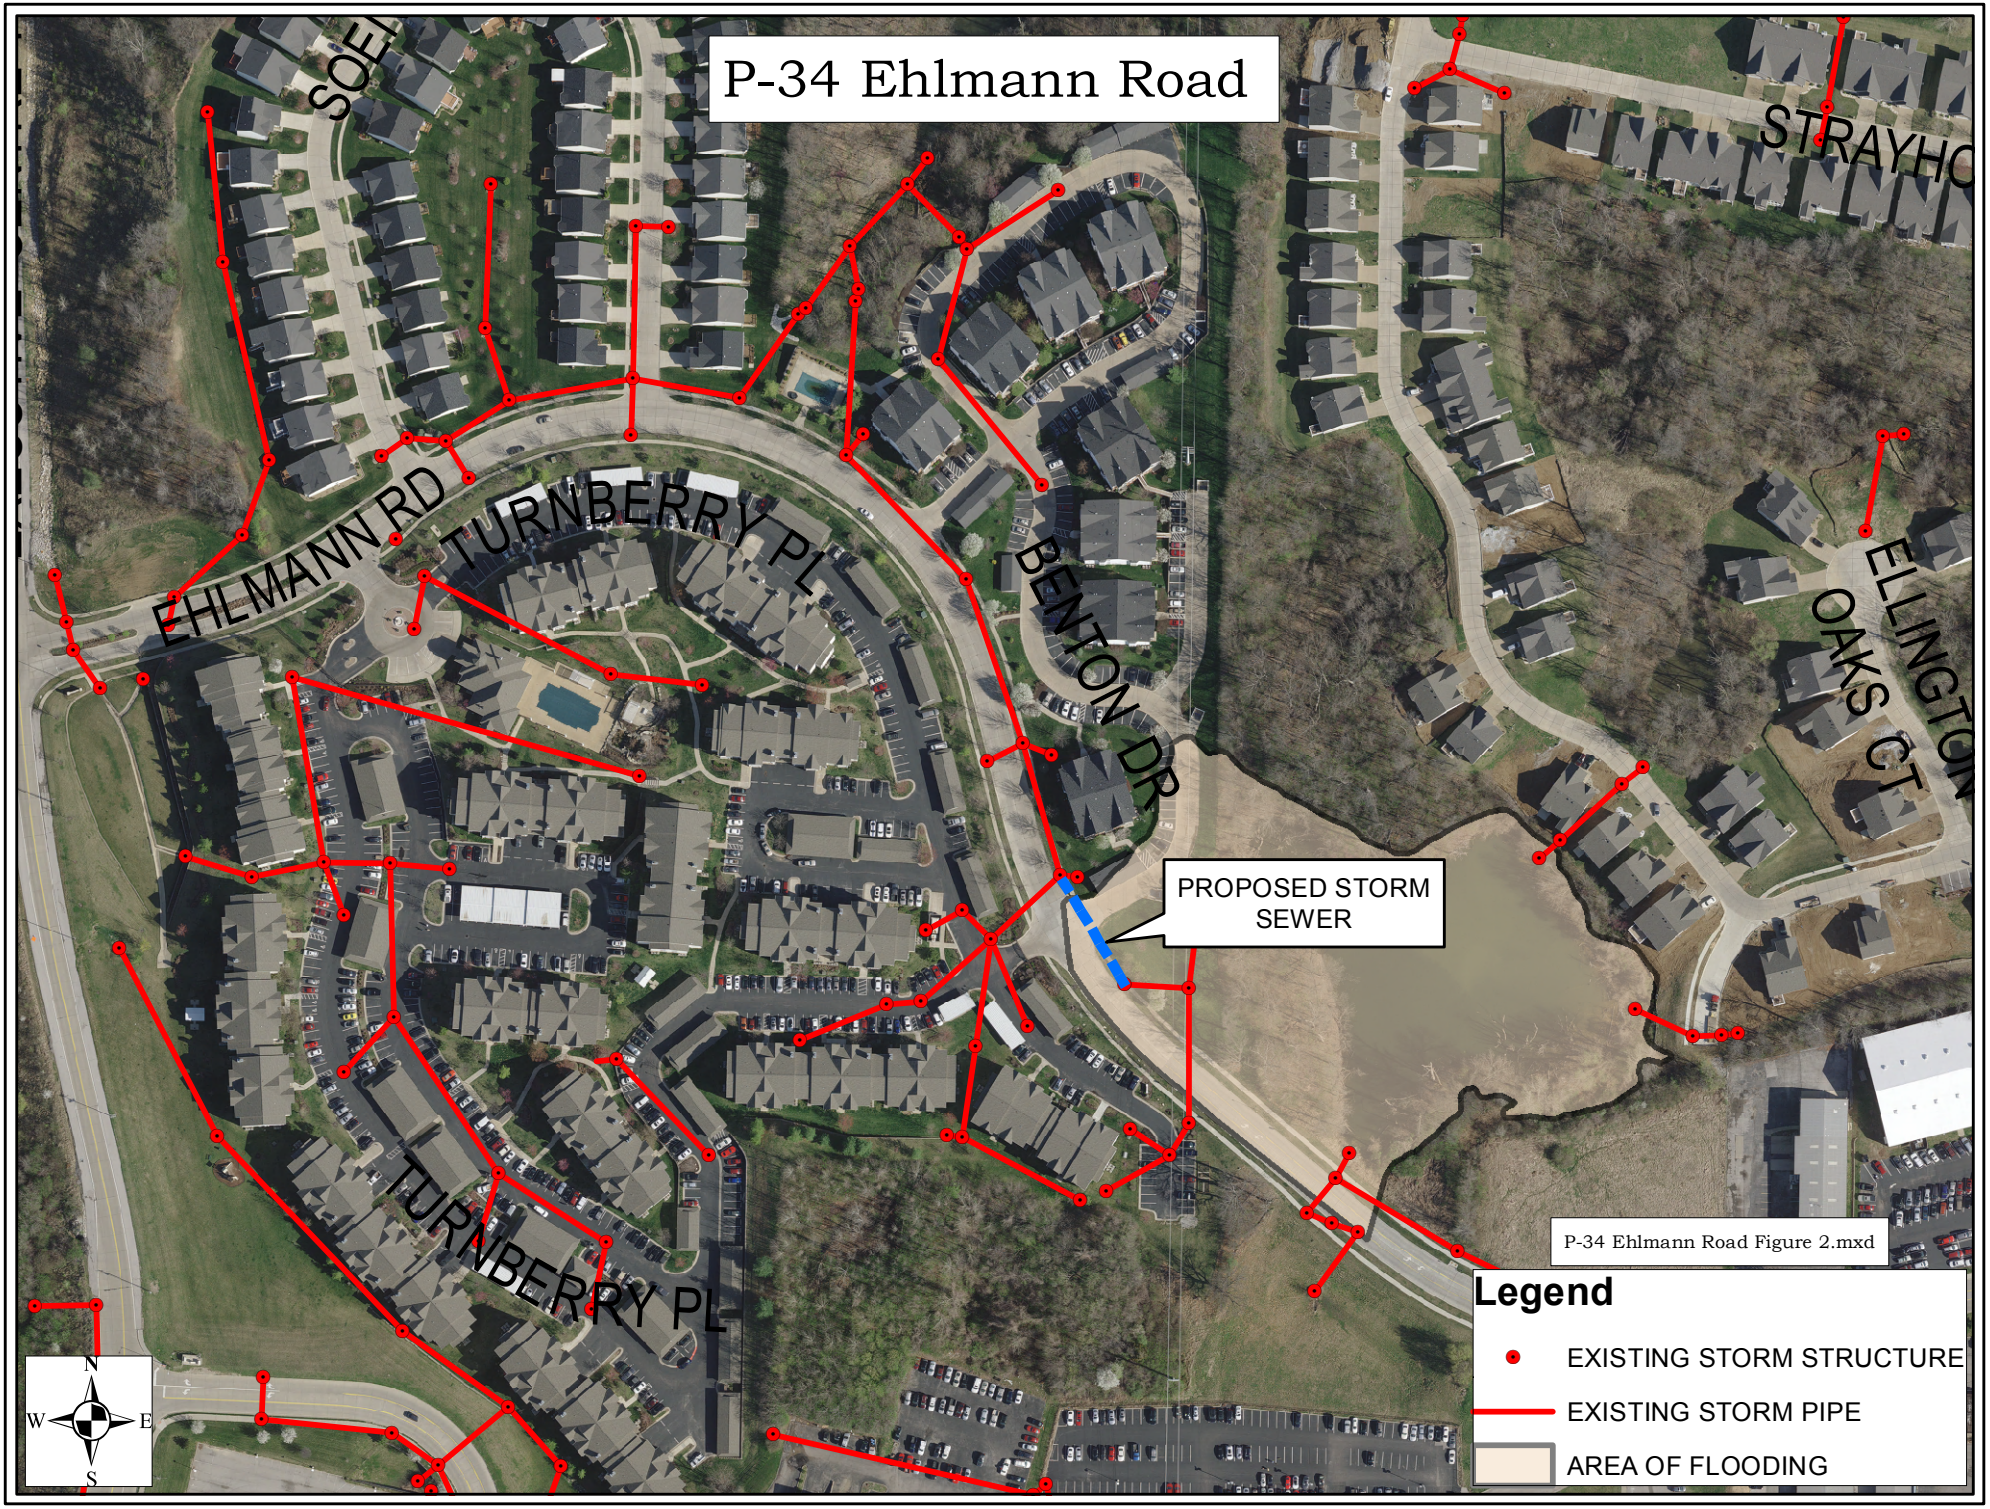
P-34 Ehlmann Road
EHLMANN RD
TURNBERRY PL
TURNBERRY PL
BENTON DR
ELLINGTON OAKS CT
PROPOSED STORM SEWER
P-34 Ehlmann Road Figure 2.mxd
Legend
EXISTING STORM STRUCTURE
EXISTING STORM PIPE
AREA OF FLOODING
N
W
E
S