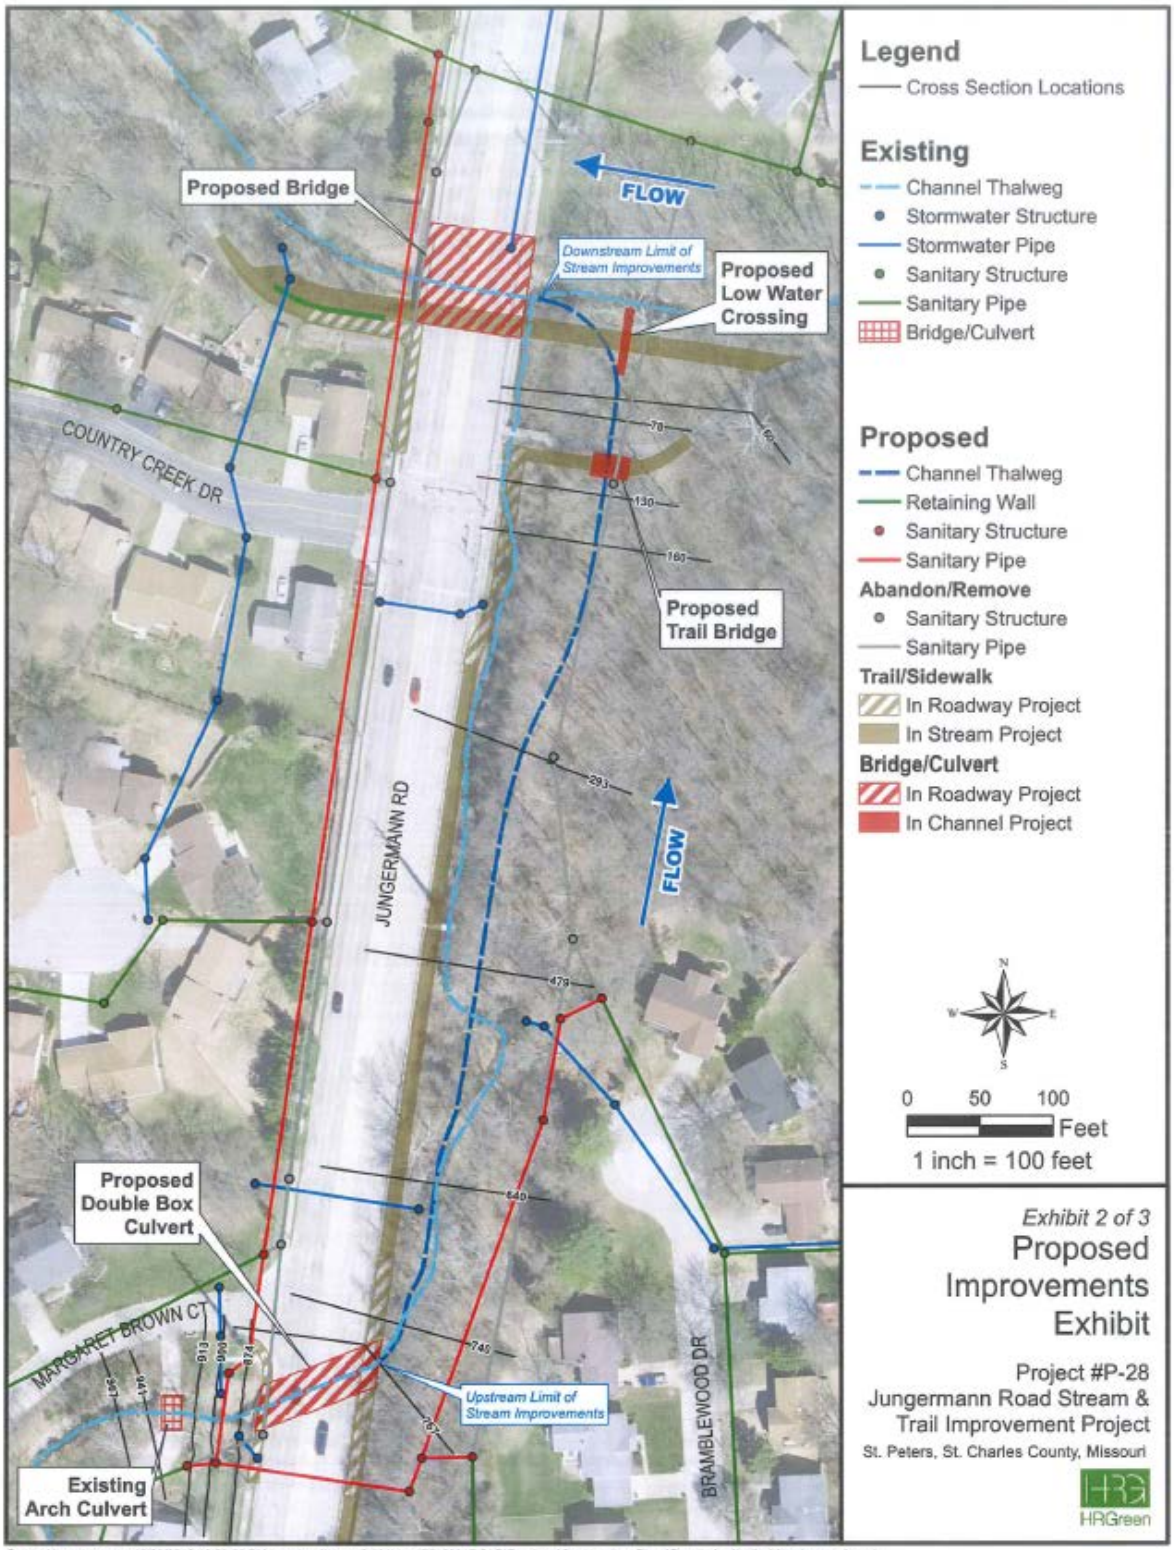

Created by estange on 10/20/2016 12:29:56 PM Location: \\hrmedfs004\data\75150045\CAD\Roadway\Construction_Plans\Permit_Application\Attachment_A.mxd